Township No. 113. N. Range No. 42 West, 5th Mer. Min.

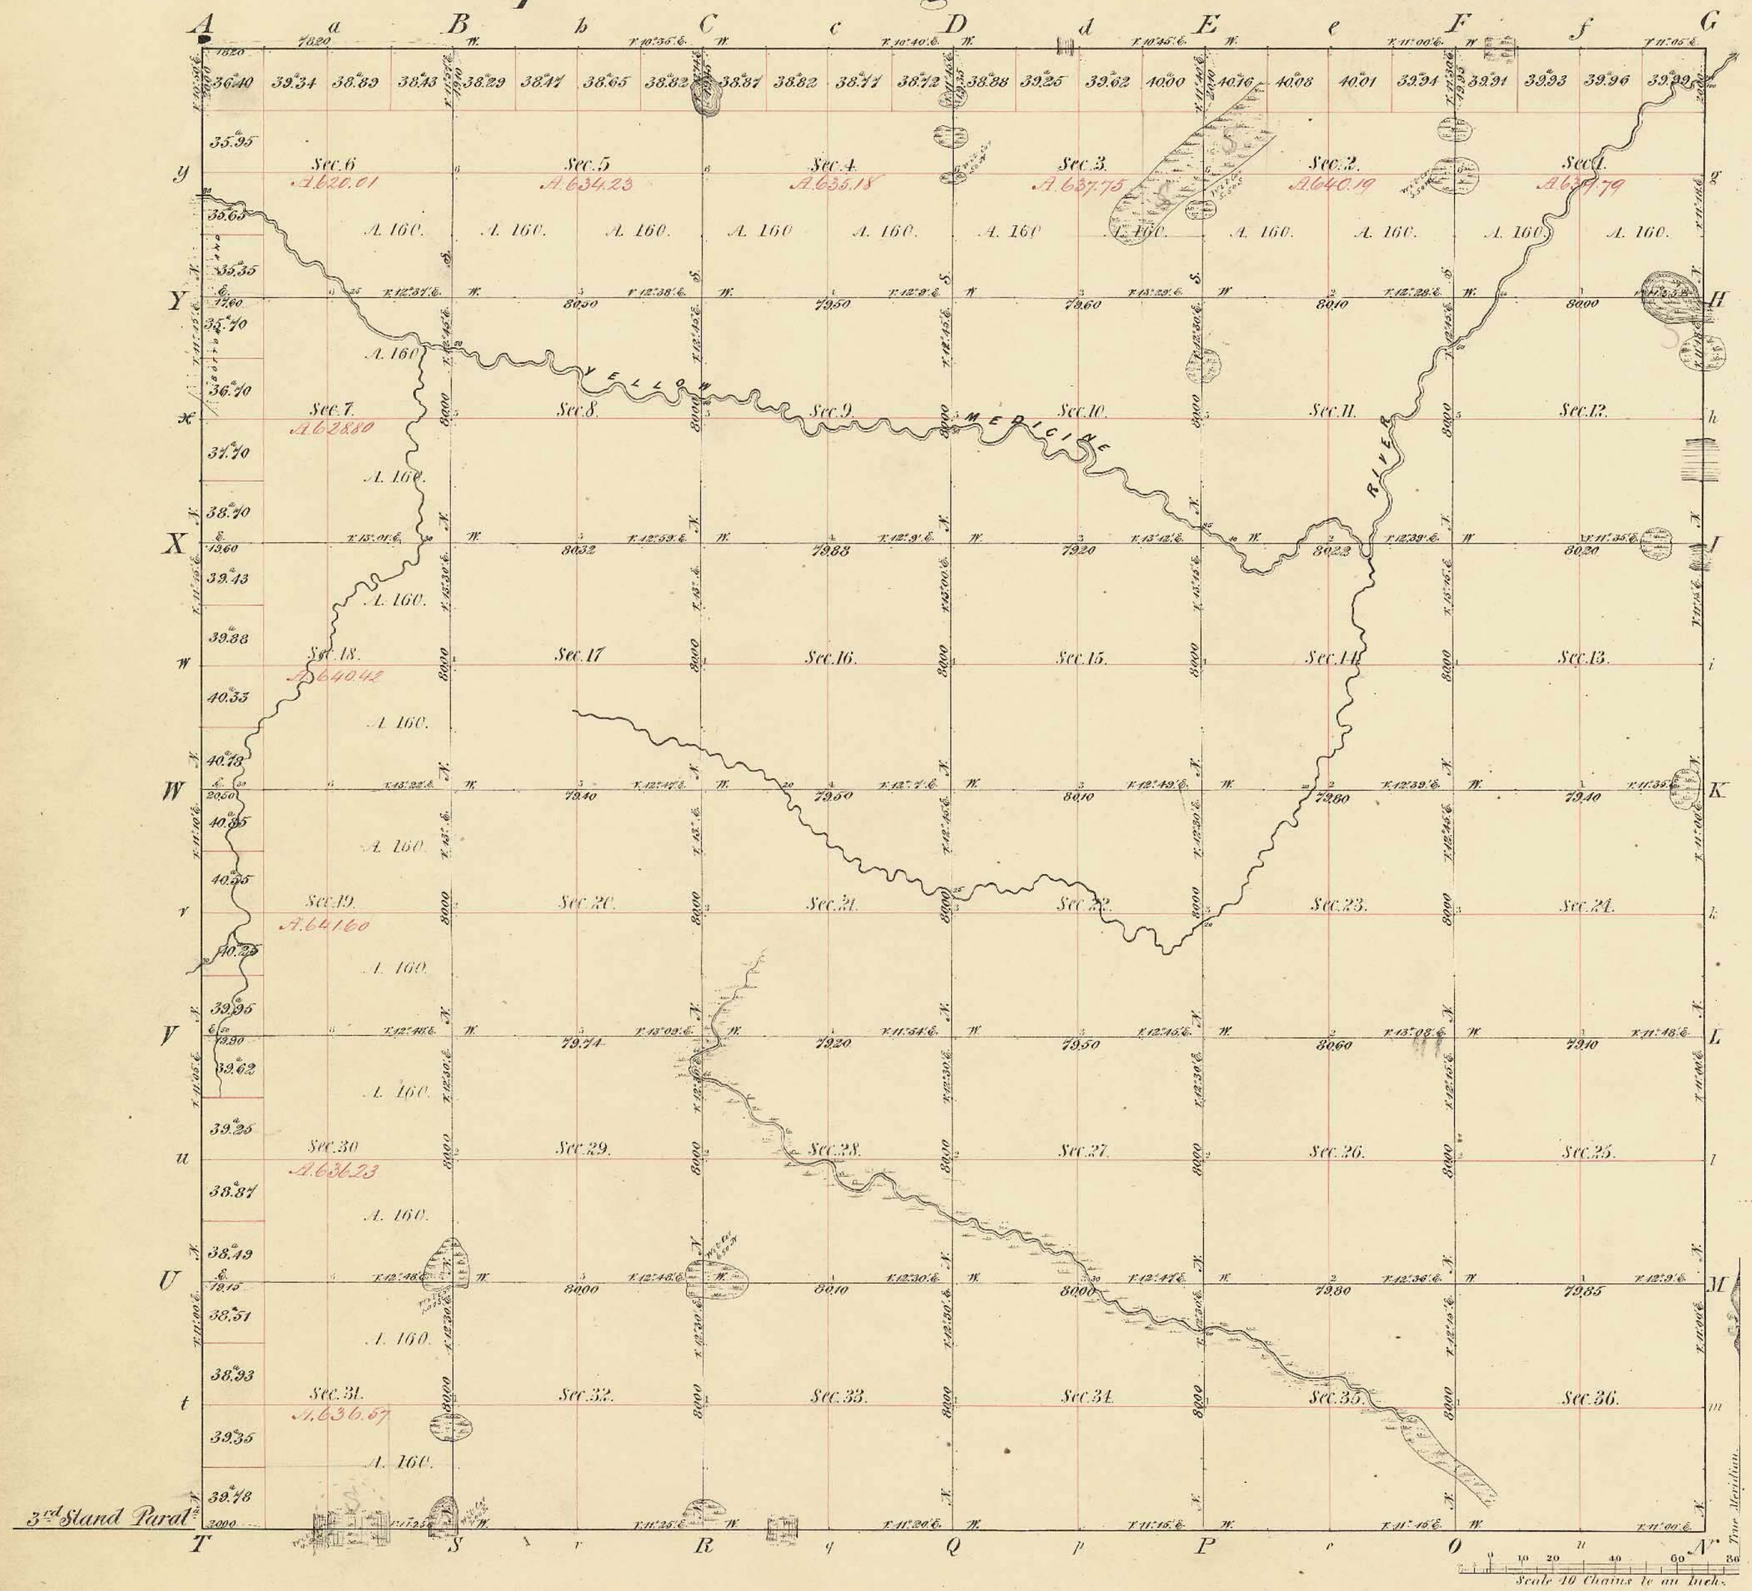

Total number of Acres 22.990.77

Surveys Designated	By Whom Surveyed	Date of Contract	Amount of Surveys	When Completed	When pd for and Chs in the Surr Gen's acct
			M. Chs Lks.		
Township lines	W.J. Neely	Oct 8 Augt 1858	12. 00 00		
Subdivisions	M. Black	June 25th 1859	59 70 31	Sept 17th 1859	

The above Map of Township No 113 North of Range No 42 West of the 5th Principal Meridian of Minnesota is strictly conformable to the field notes of the survey thereof on file in this Office, which have been examined and approved.

Surveyor Generals Office
St Paul Decr 10th 1859

Charles L Emerson
Surr Genl

Meanders of								
Posts	Courses	Ch Lks	Posts	Courses	Ch Lks	Posts	Courses	Ch Lks